

Rockingham County Registry Of Deeds

EXETER, N.H. 03833

Request for copy of instrument recorded

Mar 11 1991

GRANTOR	GRANTEE	BOOK	PAGE
	2864-0527		
	ONLY 2305-0797		
	NTS C-9499		
	022		
	C10512		
	02302 (33)		

Total number of pages

CERTIFIED _____

Paid _____ BILL _____

WILL PICK UP STOCKTON SERVICES

MAIL TO: _____

Order taken by: _____

Sent out by: _____

352

2864-0527 - have copy
per C-9499 Lot 1

2860-2605 foreclosure

2653-540



2653-0539
 { 540
 { 541
 * 2653-542 } Shiepe
 Tully
 mortgage Tully
 * portion lot 15
 Block 5
 Sec 1

2653-541 | 2653-0540 mortgage
 Mortgage Tully Shiepe (1986) \$400,000 National Bank
 \$150,000 Tully to Martha's Vineyard

2653-0539 Shiepe → Tully
Lot 1 C-94992305-0797 Daly → Shiepe
have copy
DO 2/27/78

J.B.
49.970
591.157

222.113
202.921

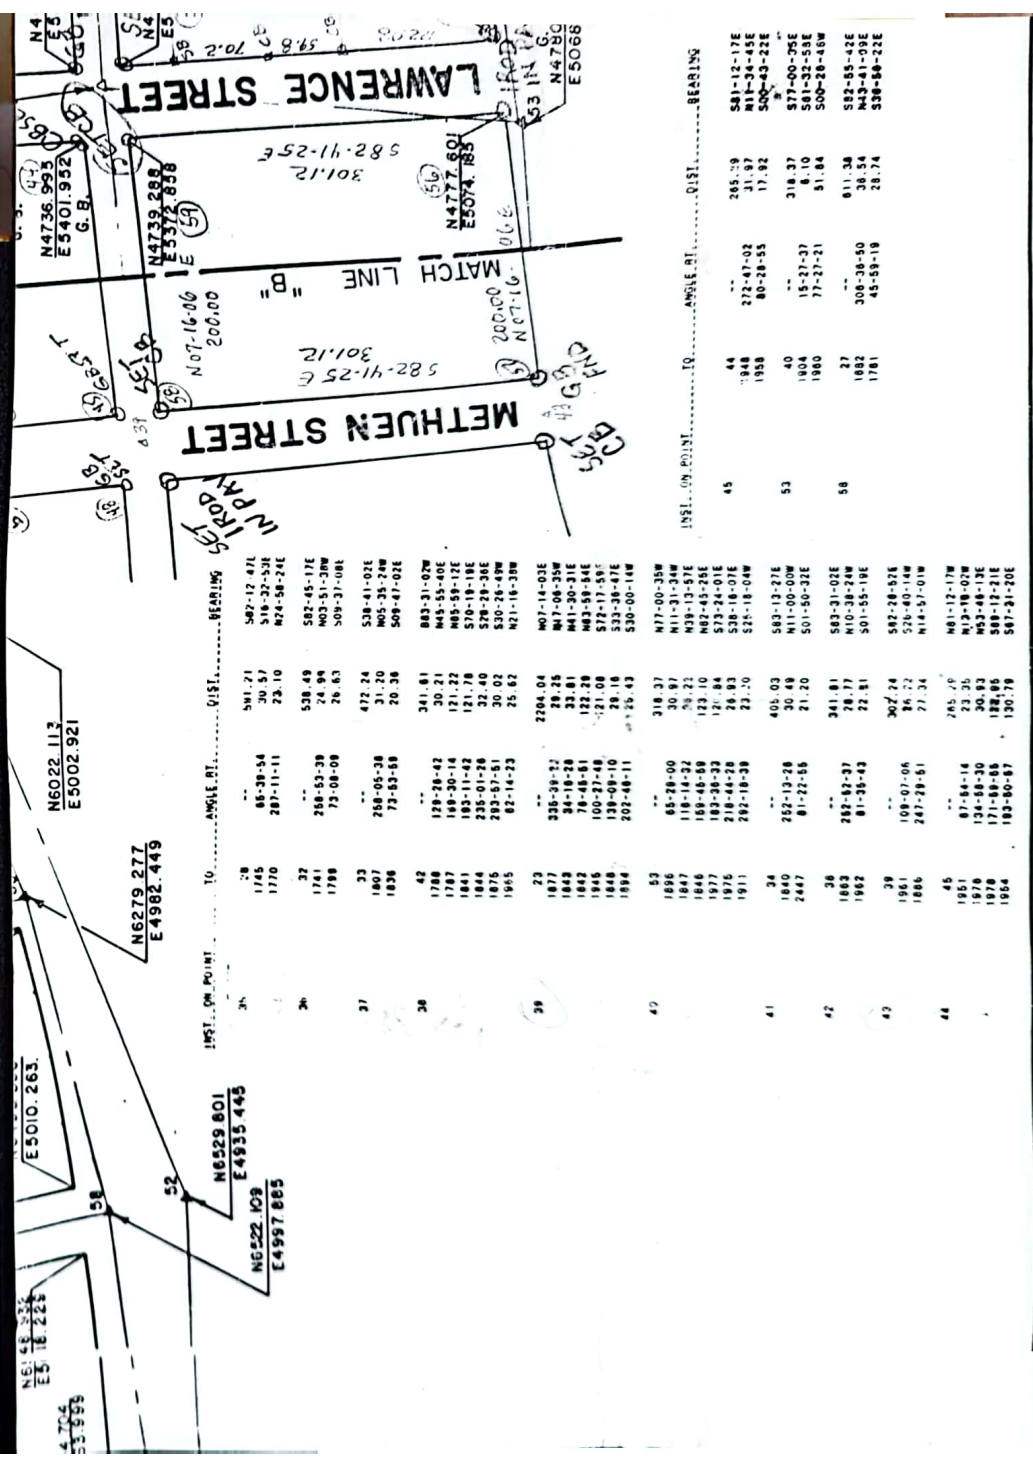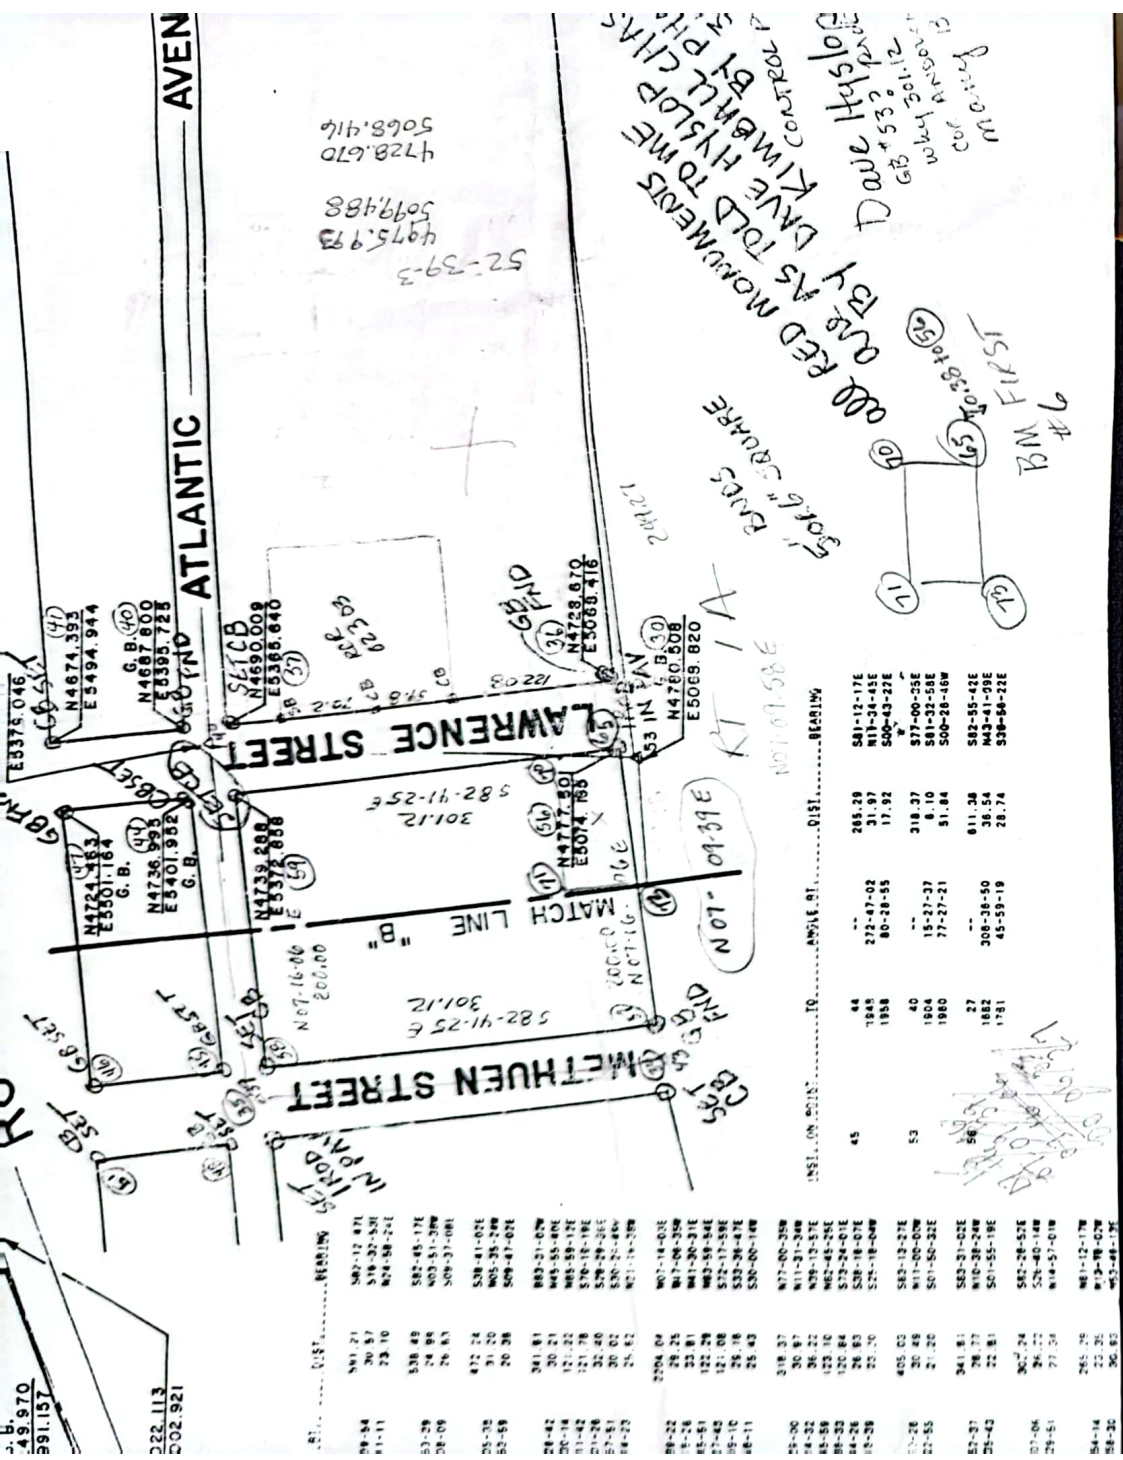

KIMBALL CHASE STREET SURVEY IS IN STOCKTON 752 COLLECTION

N6: 48.932
E 4991.157

NASHU

N6499.538
E5010.263

N6300.217
E4992.202

G. B.
N6249.970
E4991.157

47L
-53E
-8-24E
15-17E
51-38W
-37-08E
8-41-02E
35-35-24W
509-47-02E

883-31-02W
N45-55-40E
N85-59-12E
S70-19-19E
S28-29-36E
S30-26-49W
N21-16-38W

N07-14-03E
N47-06-35W
N41-30-31E
N83-59-54E
S72-17-59E
S33-36-47E
S30-00-14W

318.37
30.97
36.22
123.10
120.84
28.93
23.20

405.03
30.49
21.20

341.81
28.77
22.81

302.24
26.72
27.34

285.29
27.76

S83-13-27E
N11-00-00W
S01-50-32E
S83-31-02E
N10-38-24W
S01-55-19E
S82-28-52E
S26-40-14W
N14-57-01W
N81-12-17W
N13-18-02W

ROU

METHUEN STREET

LAWRENCE STREET

SET
IROD
IN PAY

SET
CB

GB
FND

N07-16-06
200.00

582-41-25 E
301.12

MATCH LINE "B"

200.00
N07-16-06E

N4724.463
E5501.164
G. B.

N4736.995
E5401.952
G. B.

N4739.288
E5372.838

N4777.601
E5074.835

N4708
E5379

N4780
E5068

INST.	ON POINT	TO	ANGLE RT	DIST.	BEARING
45	44	--	--	265.29	S81-12-17E
	1948	272-47-02		31.97	N11-34-45E
	1958	80-28-55		17.92	S00-43-22E
53	40	--	--	318.37	S77-00-35E
	1904	15-27-37		8.10	S81-32-58E
	1980	77-27-21		51.84	S00-28-46W
58	27	--	--	611.38	S82-55-42E
	1882	308-38-50		36.54	N43-41-09E
	1781	45-59-19		28.74	S38-58-22E

59
66

End# or G#= 1-166

1	5000.0000	5000.0000	
2	5099.2200	5012.4655	TRA
3	5092.8584	5062.0591	TRA
4	4993.6384	5049.5936	TRA
5	5000.0000	5000.0000	TRA
30	4780.5080	5068.8200	
31	4708.9430	5379.0460	
32	3982.7750	5239.4170	
33	4023.3390	4977.2470	
34	4999.4240	5111.2580	
35	4959.7010	5410.8760	
36	4728.6700	5068.4160	
37	4690.0090	5365.6400	
38	4005.5030	5234.0440	
39	4054.6620	4983.6650	
40	4687.8000	5395.7250	
41	4674.3930	5494.9440	
42	3981.0710	5362.3520	
43	4001.0570	5264.3700	
44	4736.9950	5401.9520	
45	4935.4190	5427.0170	
46	4922.8860	5526.2280	
47	4724.4630	5501.1640	
48	4985.0190	5433.2820	
49	5183.4420	5458.3470	
50	5170.9100	5557.5590	
51	4972.4860	5532.4940	
52	5679.2620	5520.9790	
53	5666.7300	5620.1900	
54	5468.3070	5595.1260	
55	5480.8390	5495.9140	
56	4777.6010	5074.1850	
57	4975.9930	5099.4880	
58	4937.6810	5398.1610	
59	4739.2880	5372.8580	
60	5025.8370	5104.2050	
61	5227.6880	5104.2300	
62	5186.0380	5427.6790	
63	4987.6590	5402.2690	
64	5126.9011	3985.5008	
65	4777.5532	5074.5574	INT
66	4005.4200	4977.4730	INT
70	4771.1915	5124.1510	TRA
71	4870.4115	5136.6163	TRA
72	4920.4115	5136.6306	TRA
73	4876.7733	5087.0227	TRA
74	4767.8410	5123.7301	INT
101	4937.6919	5398.0311	SS
102	4777.5944	5074.3085	SS
103	4876.7730	5087.0227	SS
104	4825.1385	5081.0258	SS
105	4831.5258	5081.9319	SS
106	4829.8669	5092.7789	SS
107	4847.3218	5103.0318	SS
108	4854.3582	5112.1301	SS
109	4853.3263	5120.3618	SS
110	4844.4057	5127.4720	SS
111	4852.9591	5100.7146	SS
112	4865.5790	5102.3077	SS
113	4867.9758	5087.2347	SS
114	4855.7316	5083.2704	SS
115	4877.8675	5085.1324	SS
116	4877.2847	5079.7623	SS


117	4913.9596	5090.4387	SS
118	4926.3830	5093.2553	SS
119	4956.6366	5090.0381	SS
120	5025.8504	5104.2042	SS
121	4999.4451	5111.2581	SS
122	4802.0042	5095.7011	SS
123	4771.5281	5066.1189	SS
124	4739.2758	5372.8313	SS
125	4777.5458	5074.5564	SS
126	4771.1896	5124.1483	SS
127	4730.1782	5064.4961	SS
128	4803.3736	5097.4848	SS
129	4800.2248	5121.9262	SS
130	4798.4947	5123.4085	SS
131	4797.3872	5146.1464	SS
132	4795.7817	5120.5142	SS
133	4795.7902	5153.8798	SS
134	4762.3801	5150.6876	SS
135	4751.5113	5159.2275	SS
136	4776.6041	5110.1861	SS
137	4870.4097	5136.6132	SS
138	4849.3944	5135.6085	SS
139	4846.0315	5135.3123	SS
140	4841.0623	5151.6769	SS
141	4828.1955	5173.4378	SS
142	4810.2034	5173.5128	SS
143	4759.6662	5223.3312	SS
144	4735.3513	5401.7439	INT
145	4740.7623	5372.1895	TRA
146	4758.4879	5223.1831	INT
160	4758.4822	5223.1792	INT
161	4758.4883	5223.1801	INT

1	5000.0000	5000.0000
---	-----------	-----------

PLAN OF LAND
FOR
TOWN OF SEABROOK
IN
SEABROOK, N. H.
SCALE 1" = 50' MAY, 1984
PARKER SURVEY ASSOC., INC.
EXETER & SEABROOK, N.H.

300 FEET
90 METERS
SHEET 1 OF 2

Rich M. Oak;

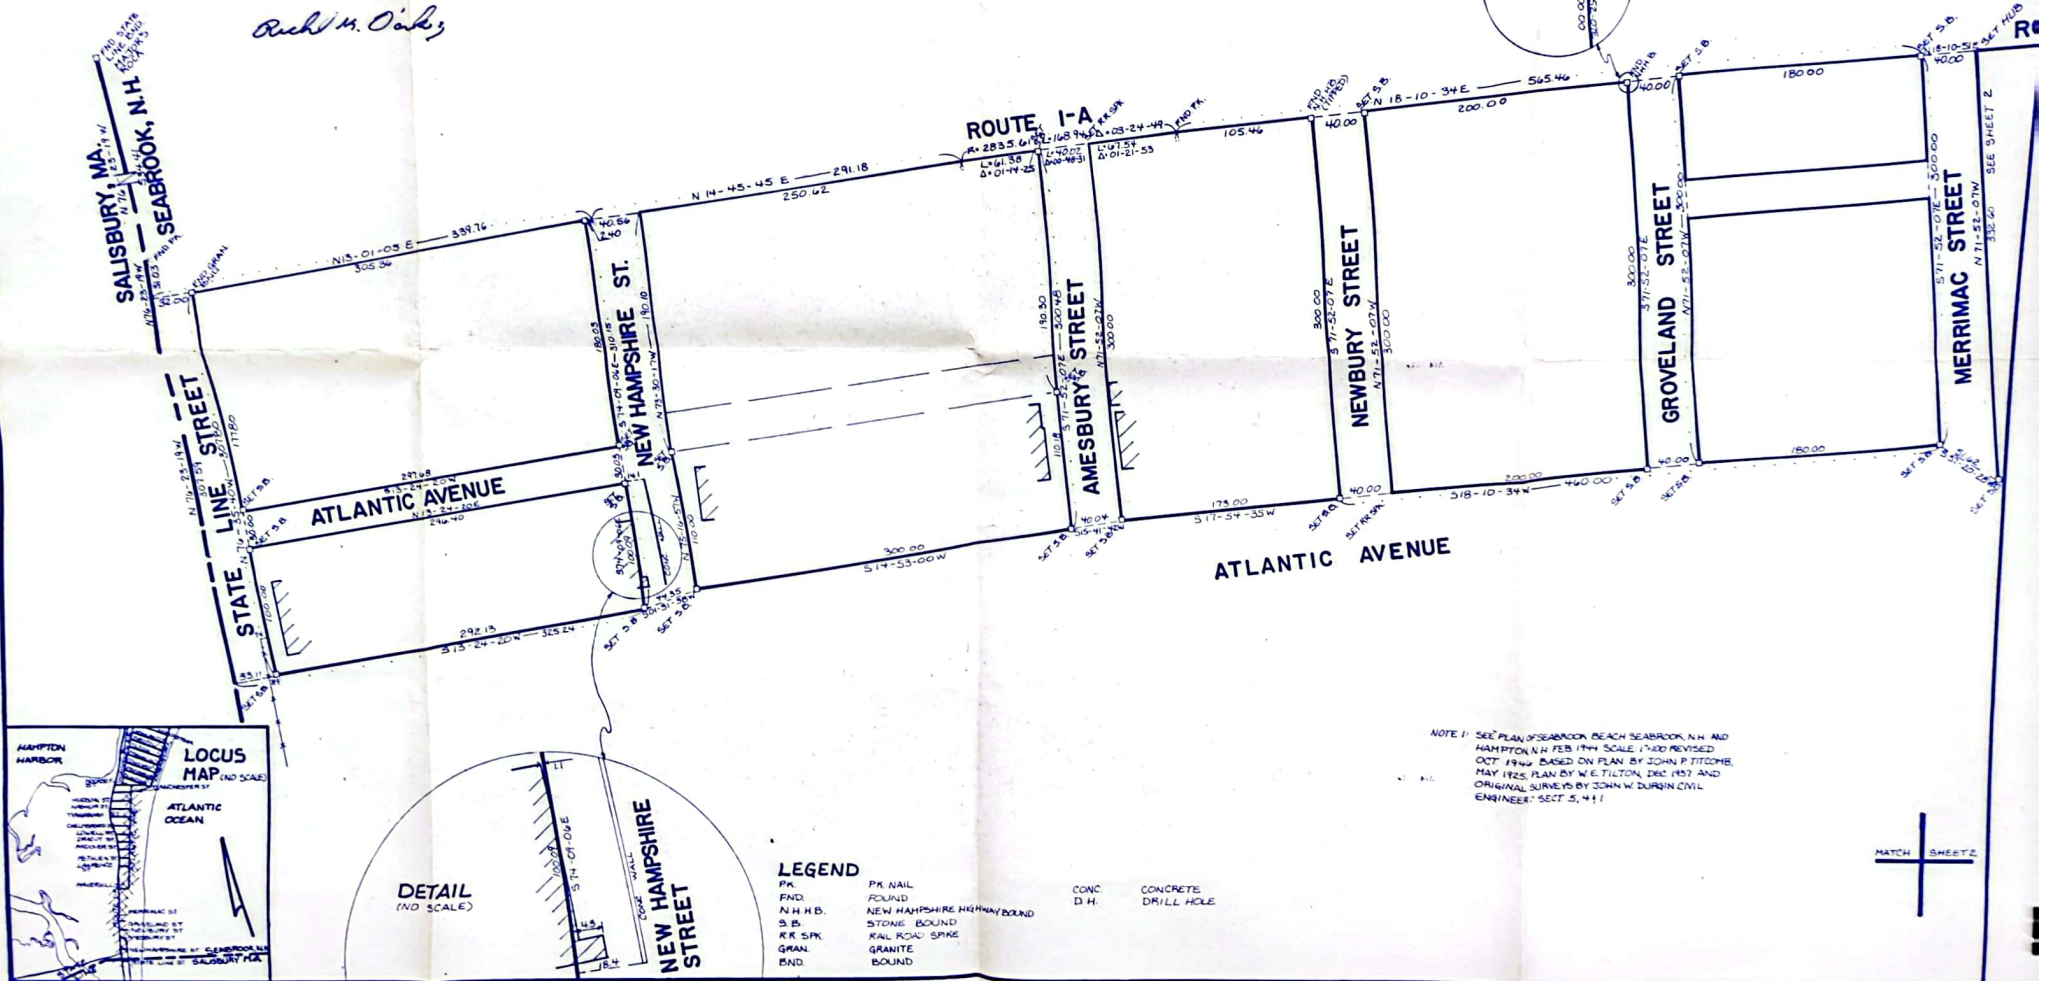

4789-1